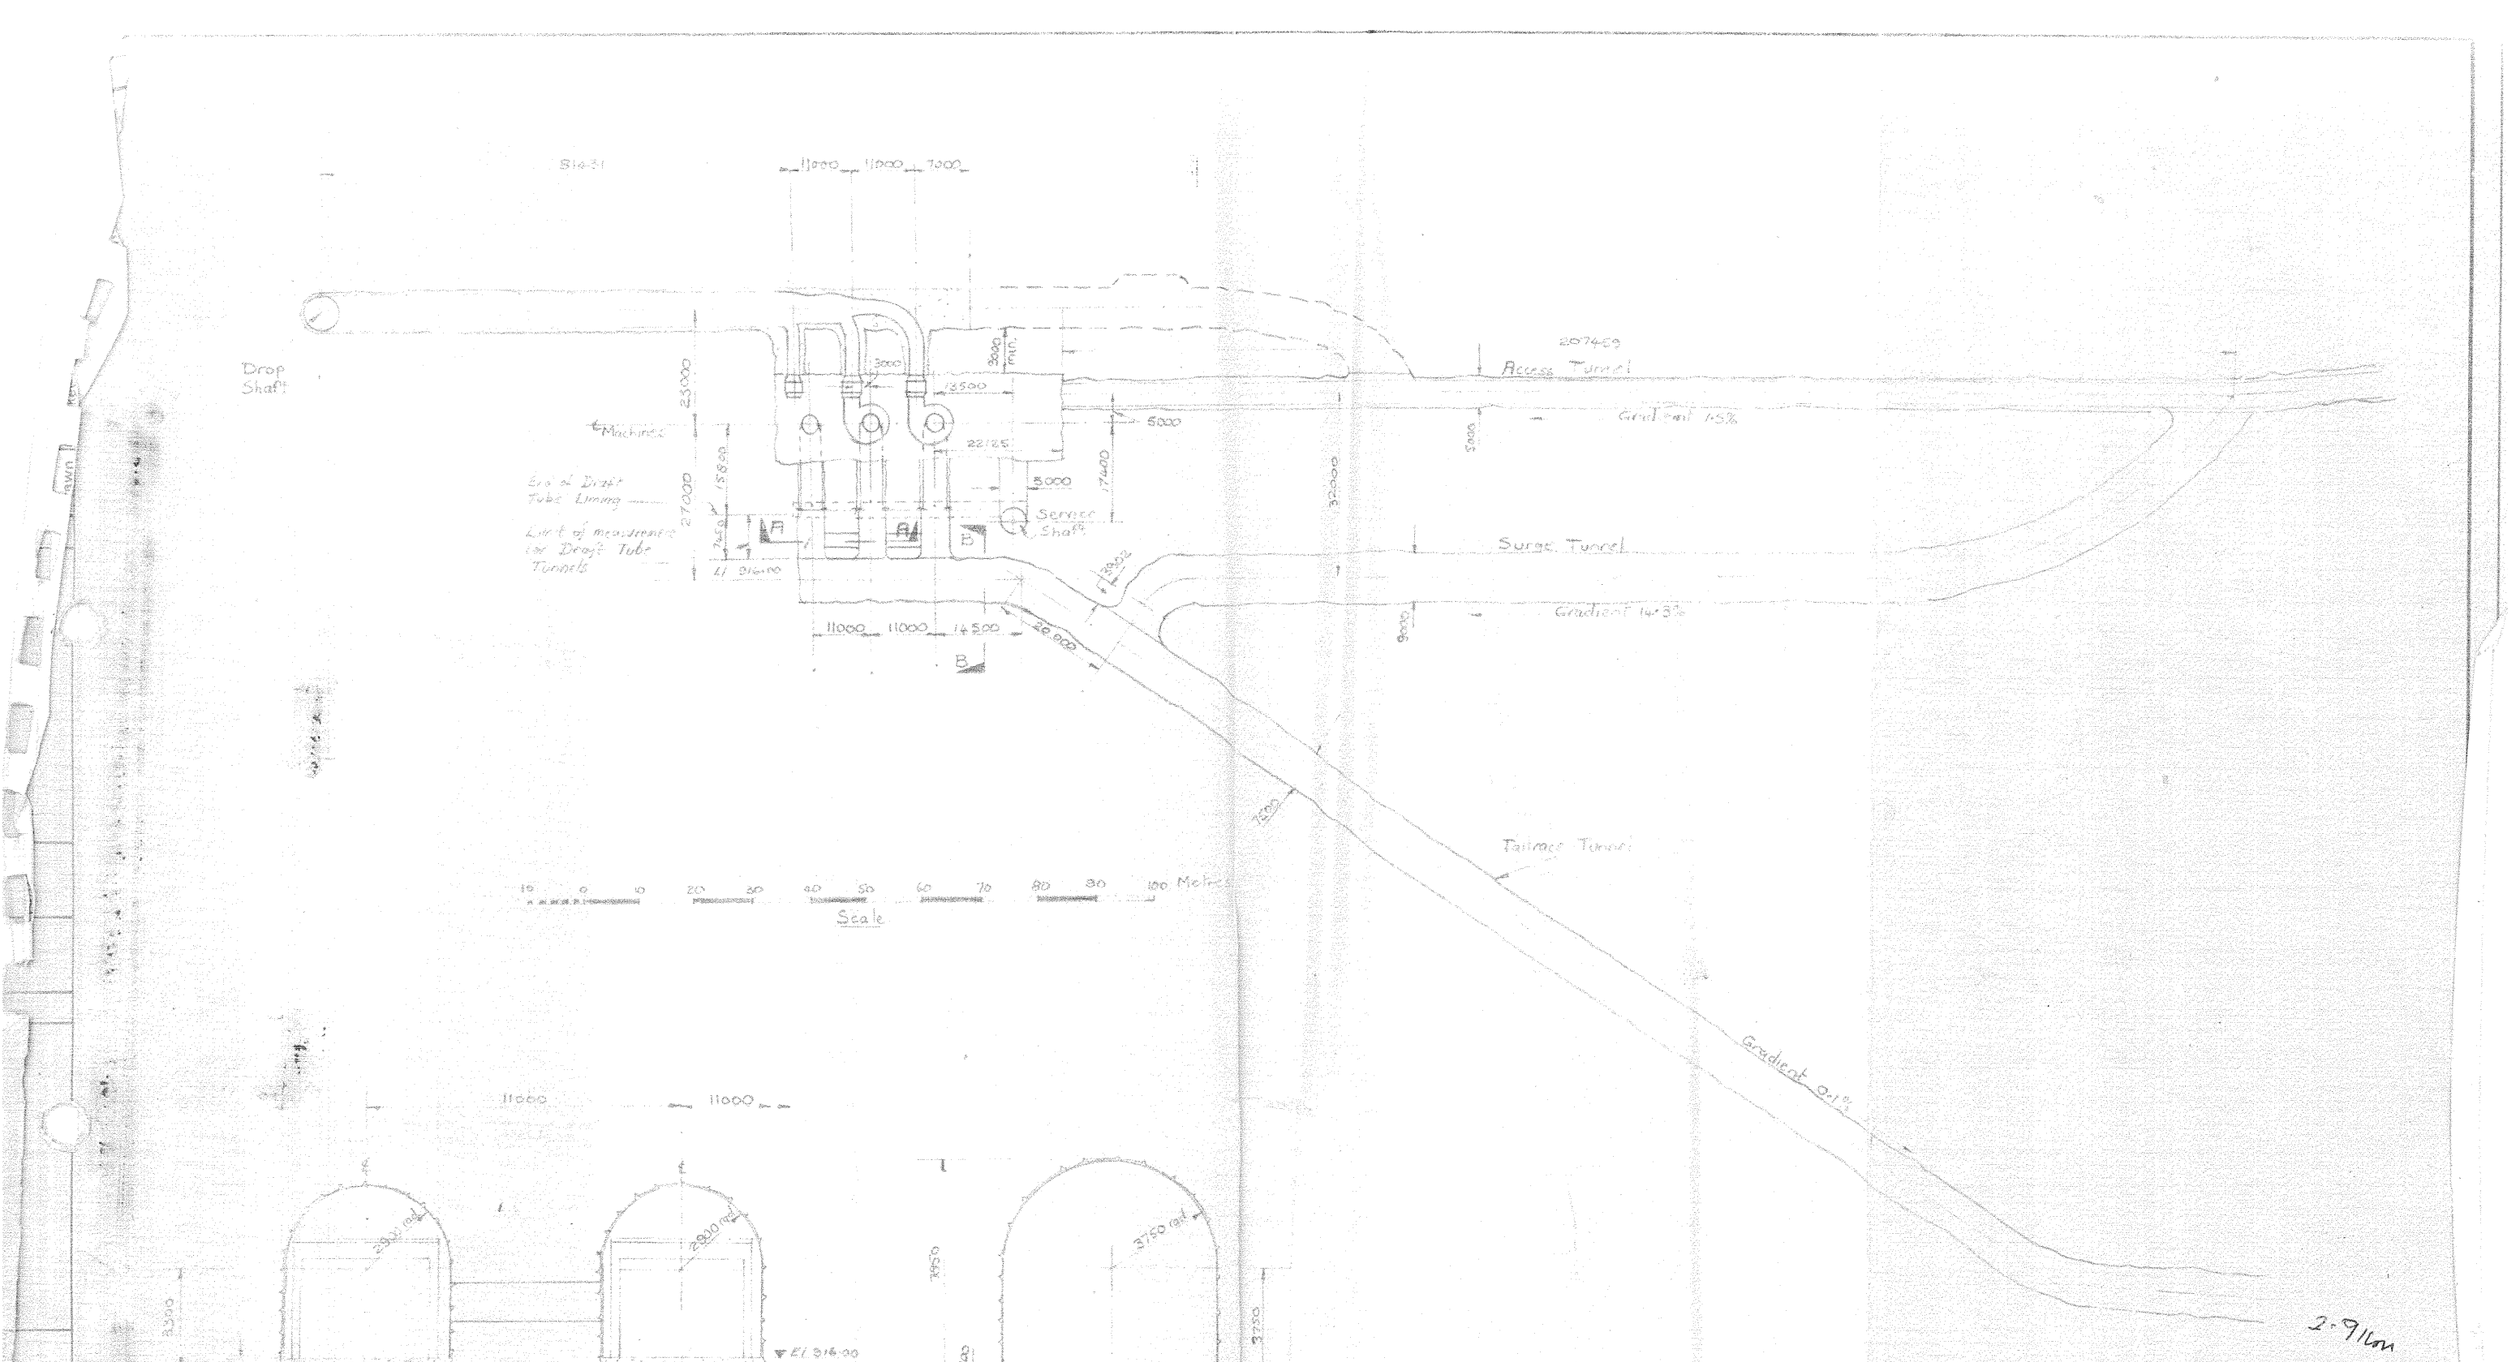

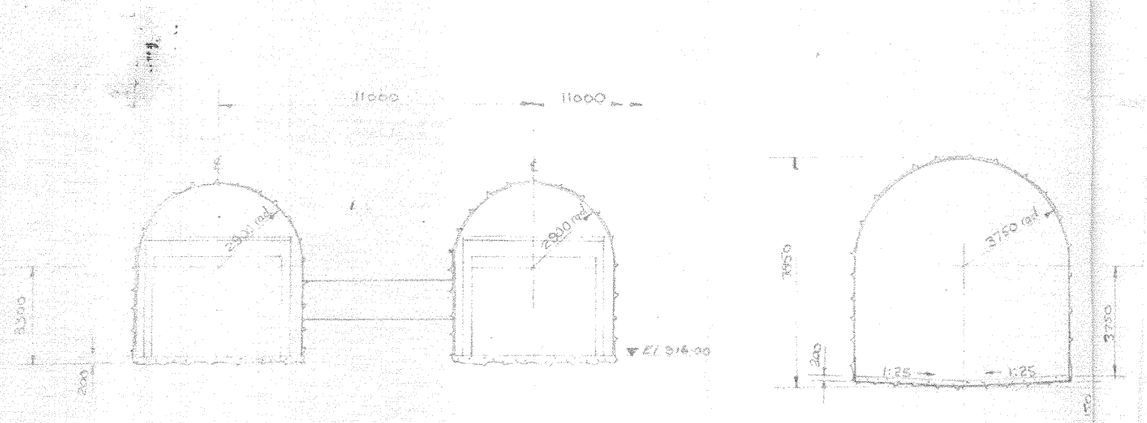

TANA RIVER DEVELOPMENT COMPANY LIMITED

KAMBURU DEVELOPMENT

DIMENSIONS OF OUTLET WATERWAYS

Engineering & Power Development Consultants

Marlowe House, Sidcup, Kent

Scales:- AS SHOWN

Drawing No. A3-15024-827-0034-R01