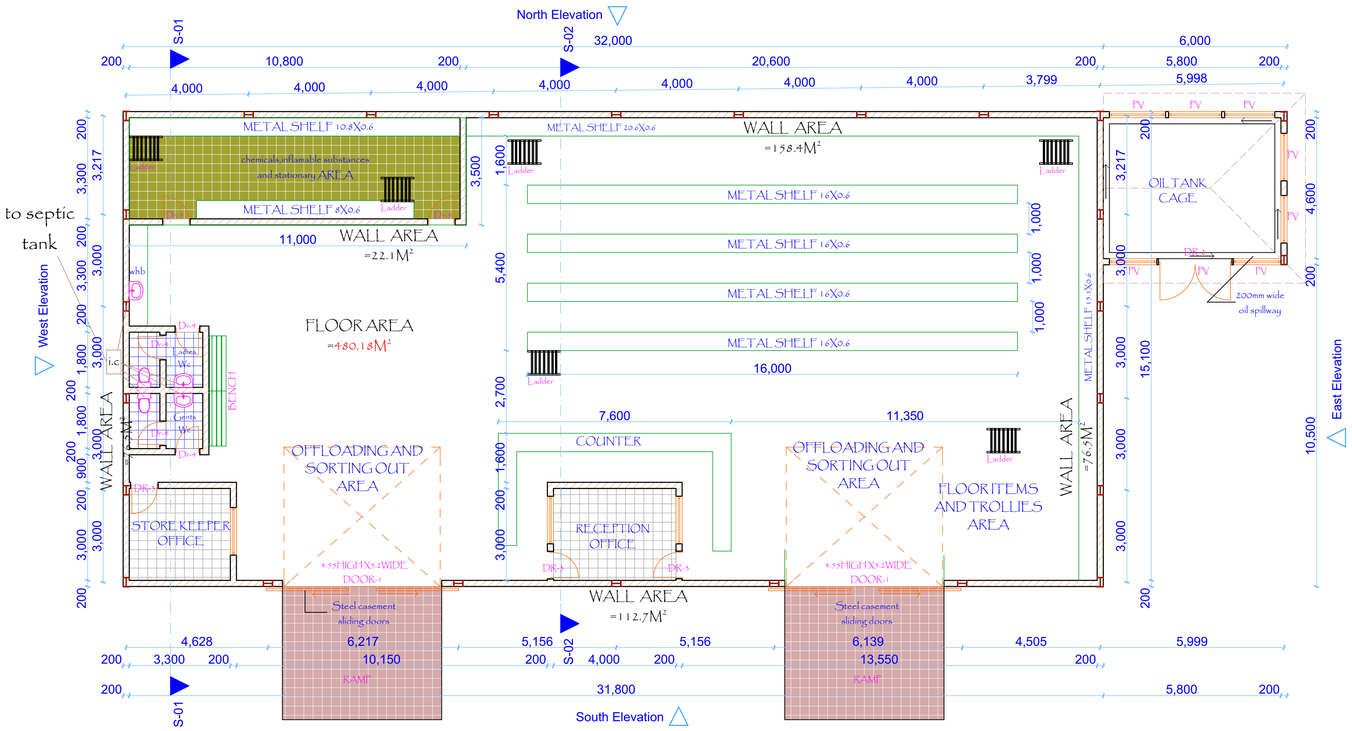

0. LEVEL 0.0M 1:100

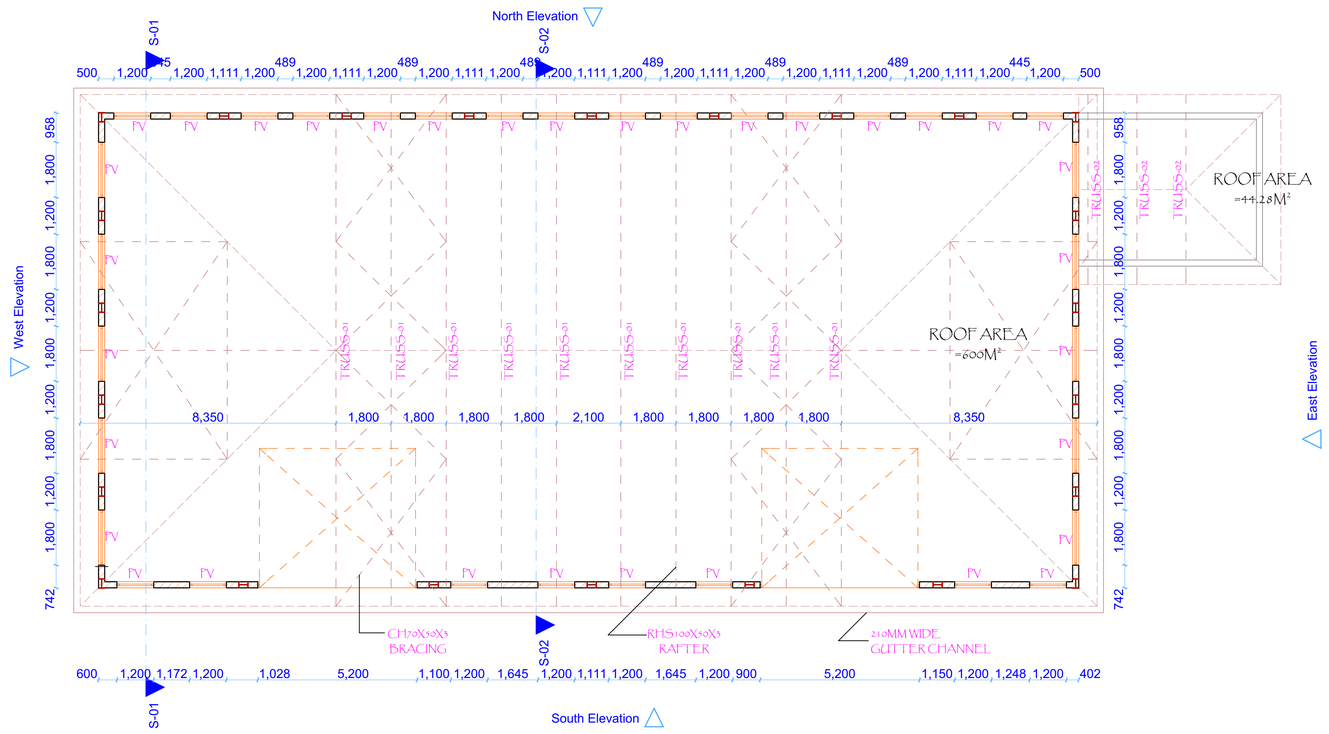

1. LEVEL 5.000M 1:100

NOTES

1. All dimensions to be checked on site and if necessary confirmed with the architect.
2. All reinforcement work will be in accordance with structural drawings.
3. All wall below 200 mm to be reinforced with hoope iron at every alternate course.
4. DPC to be on three ply bituminiuos felt to be provided under all walls .
5. Permernent vents to provided as shown on plan.
6. All plumbing and drainage works to comply with ministry of health regulations.
7. All S&W.V.P to be approved 100mm diameter PVC pipes in chicken mesh and concrete surround, be plastered and painted.
8. Termidor or equally approved anti-termite treatment and 100 gauge polythene sheeting cover to be provided under all ground floor concrete slab on compacted hardcore to approval.
9. All concrete in floors, columns and beams to be strictly 1.2.4 mix.
10. Mortars for bonding blocks to be strictly 1.4 mix.

REVISION		
MARK	DATE	DESCRIPTION

CLIENT:

KENGEN

PROJECT TITLE:

STORES AT TURKWEL POWER STATION

WORKING DRAWING:

FLOOR PLAN LEVEL 0.0M AND LEVEL 5.000M

PROJECT NO: CIVIL/27/02/2017		
DRAWN BY: N.O		
CHK'D BY:		
SCALE: AS SHOWN		
	NAME	DATE
SIGNATURE		
SIGNATURE		
SIGNATURE		